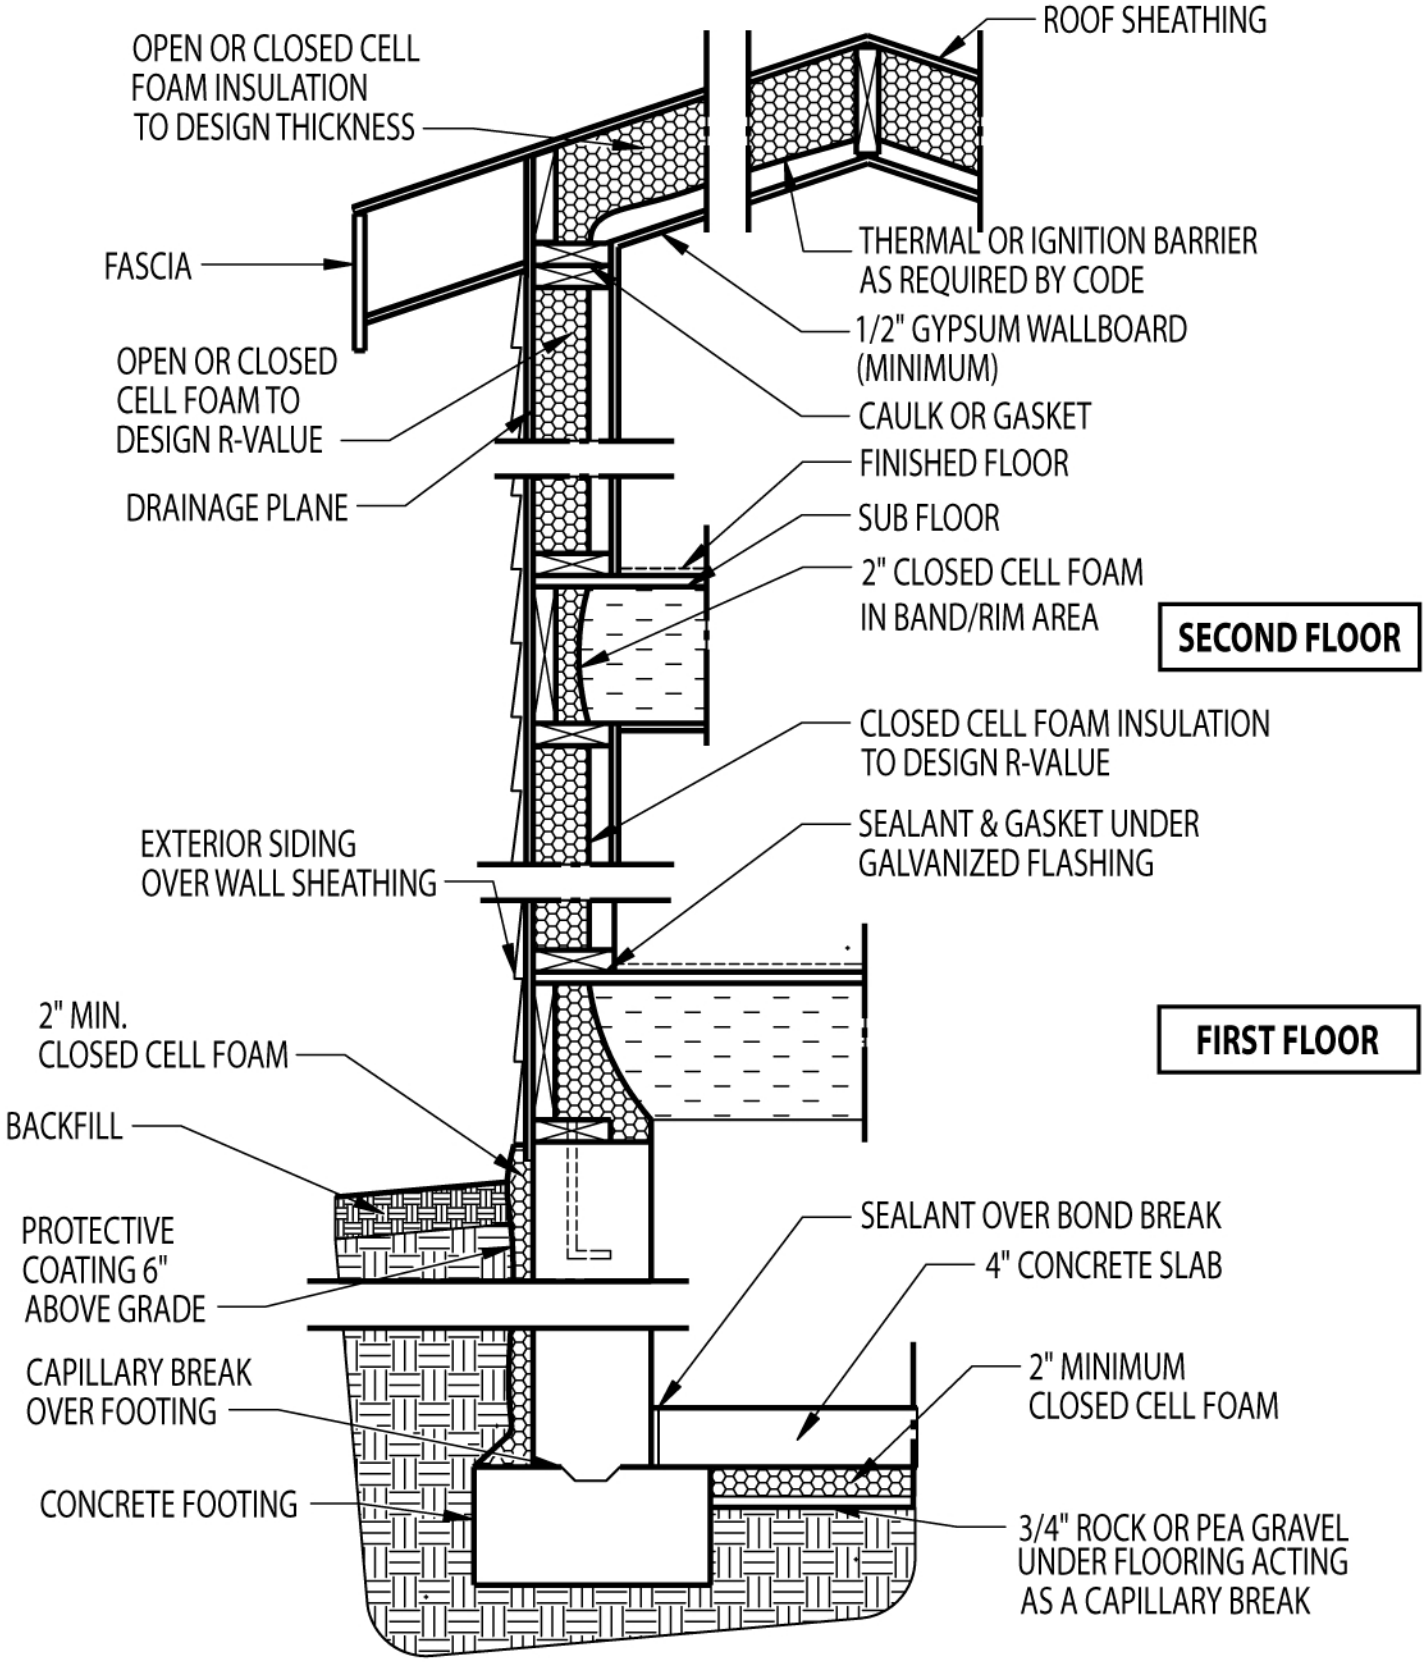Footing to Ridge Insulation